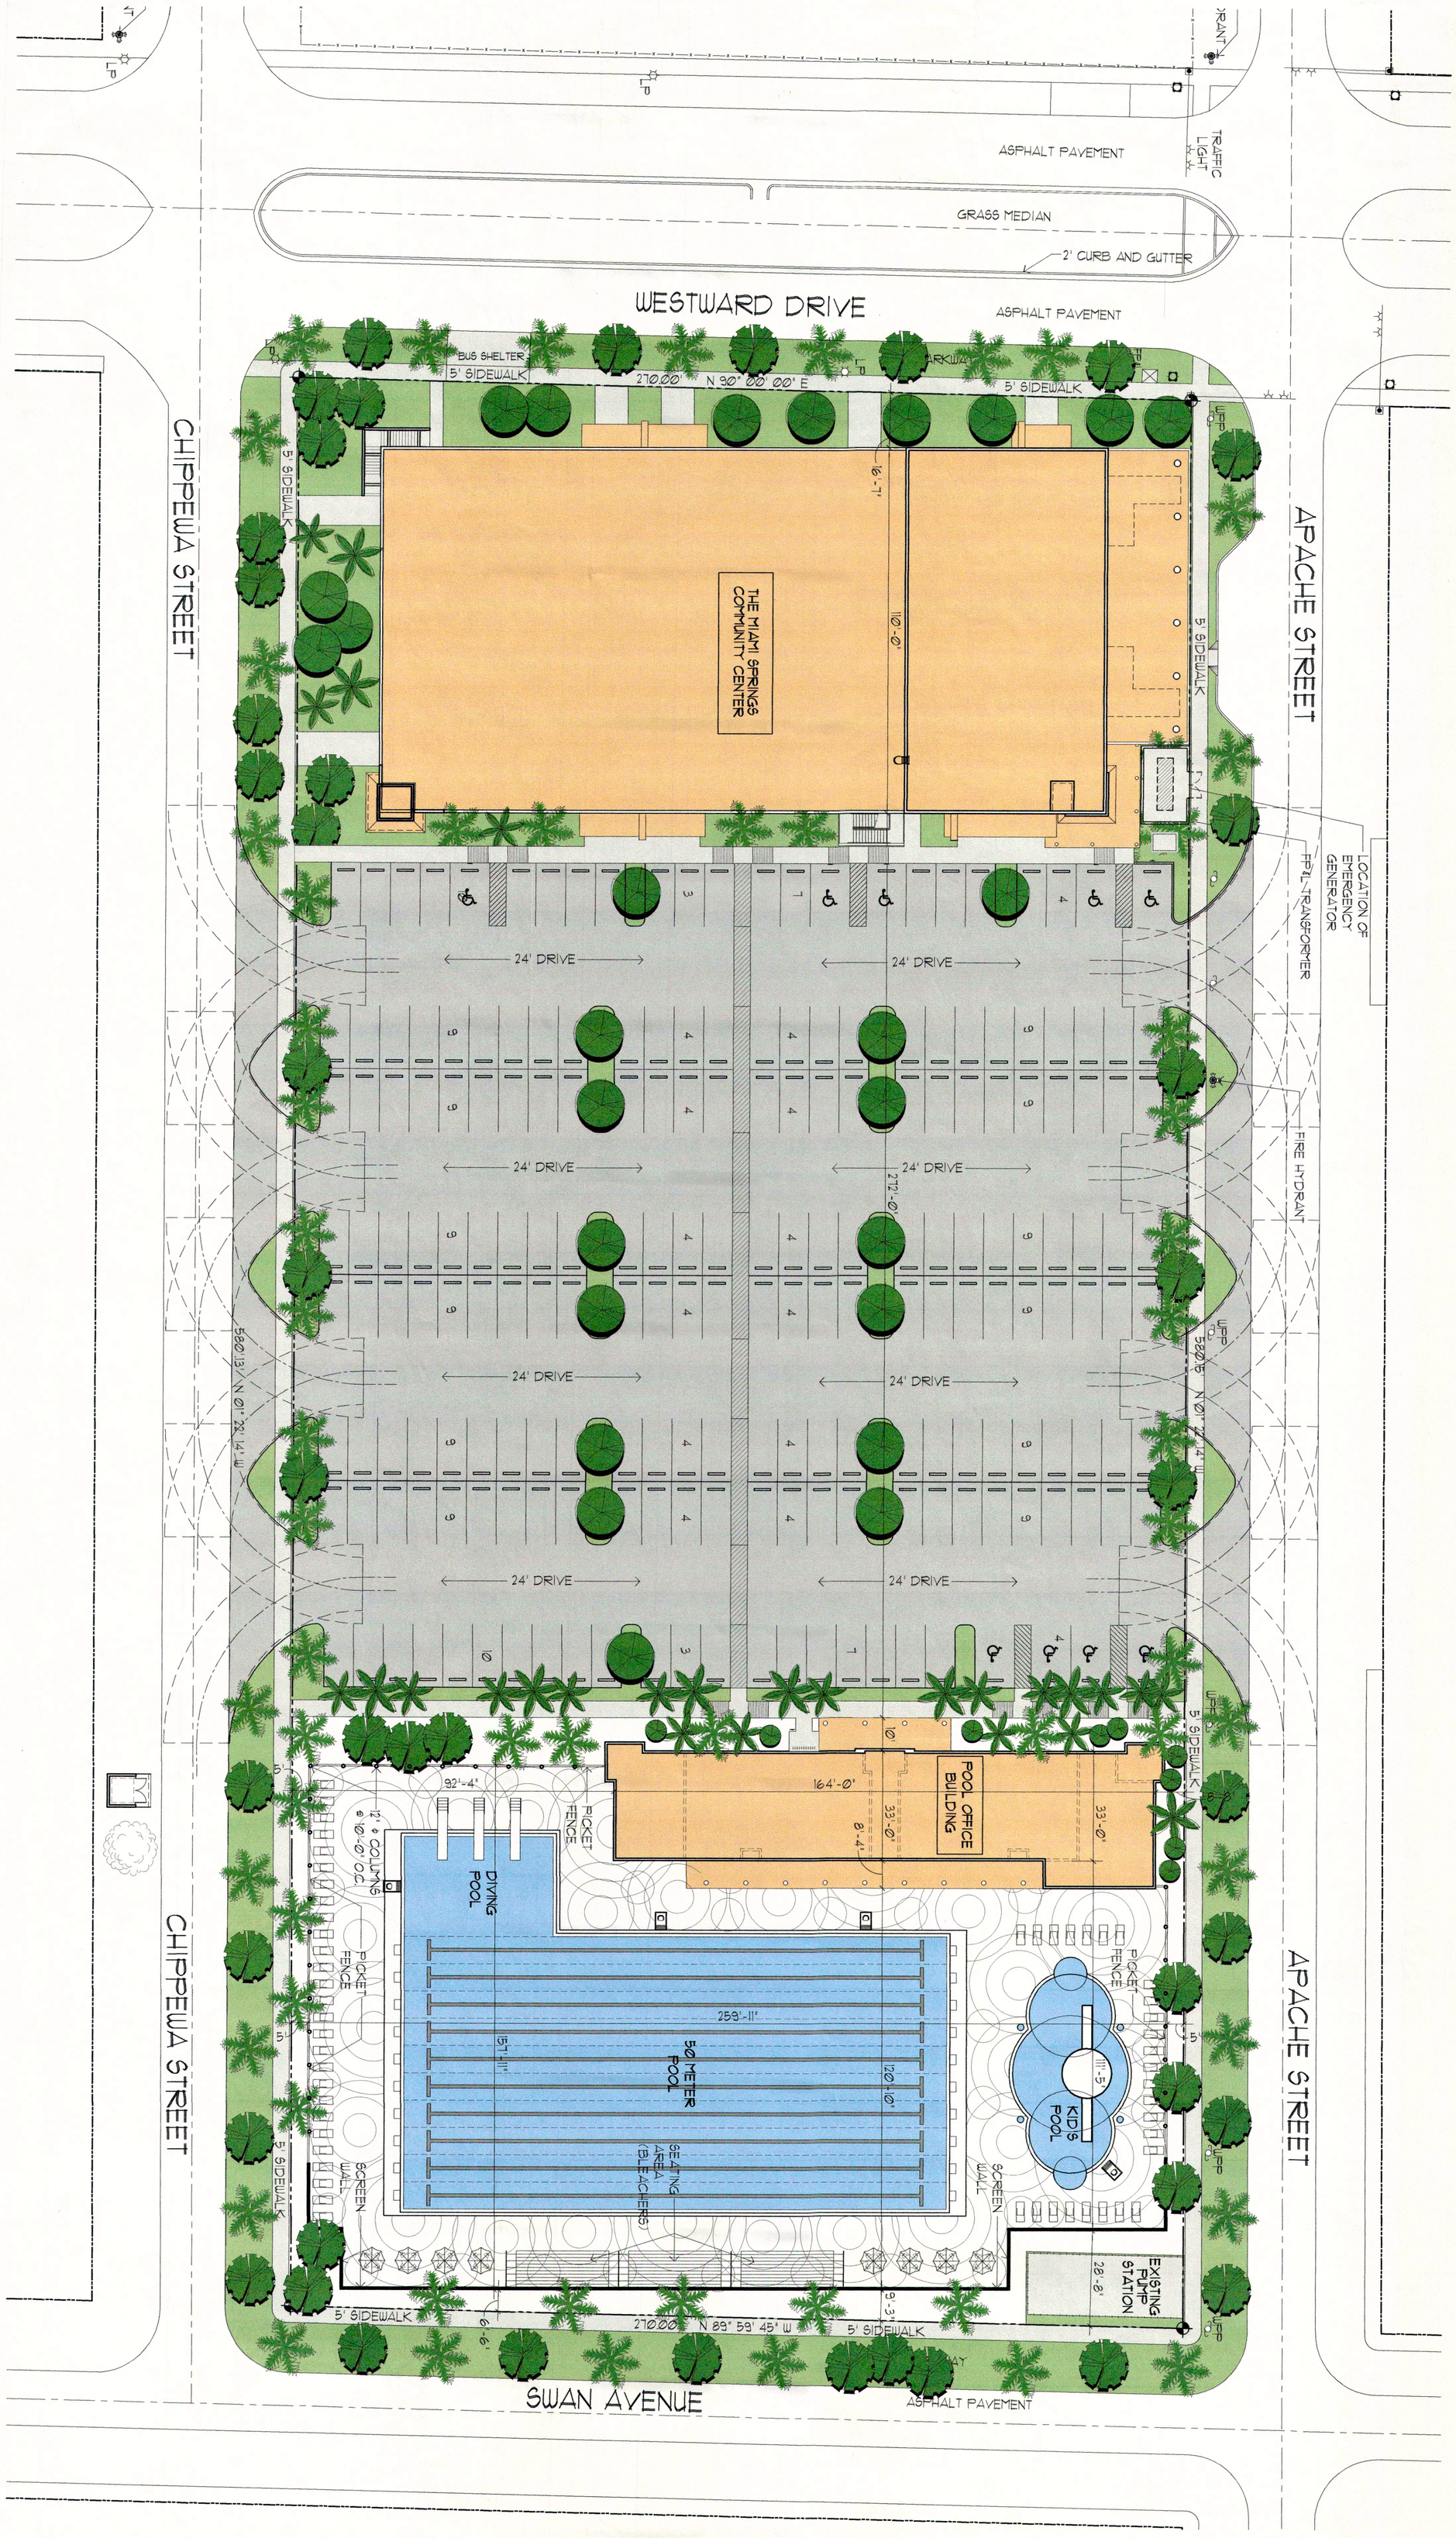

Master Site Plan 1"-20'

NORTH

Date	2-17-10
Scale	
Drawn	
Job	08-052
Sheet	A-1
Of Sheets	

NOT VALID FOR CONSTRUCTION UNTIL SIGNED AND SEALED BY ALL BUILDING DEPARTMENT APPROVALS HAVE BEEN OBTAINED AND ALL CHANGES INCORPORATED INTO THESE DWGS.

REVISIONS	BY

Aquatic Center for :

The Miami Springs Community Center

City of Miami Springs
1401 Westward Drive, Miami Springs, Fl 33166

Rodriguez Pereira Architects, Inc.
8000 NW 7th. Street - Suite 103 - Miami, Fl. 33126
Phone: (305) 592-8045 FAX: (305) 592-5756
WWW.RODRIGUEZPEREIRA.COM

Architecture
Planning&
Urban Design
Space Planning
Interior Design
Corp. Lic. # AA-C001984